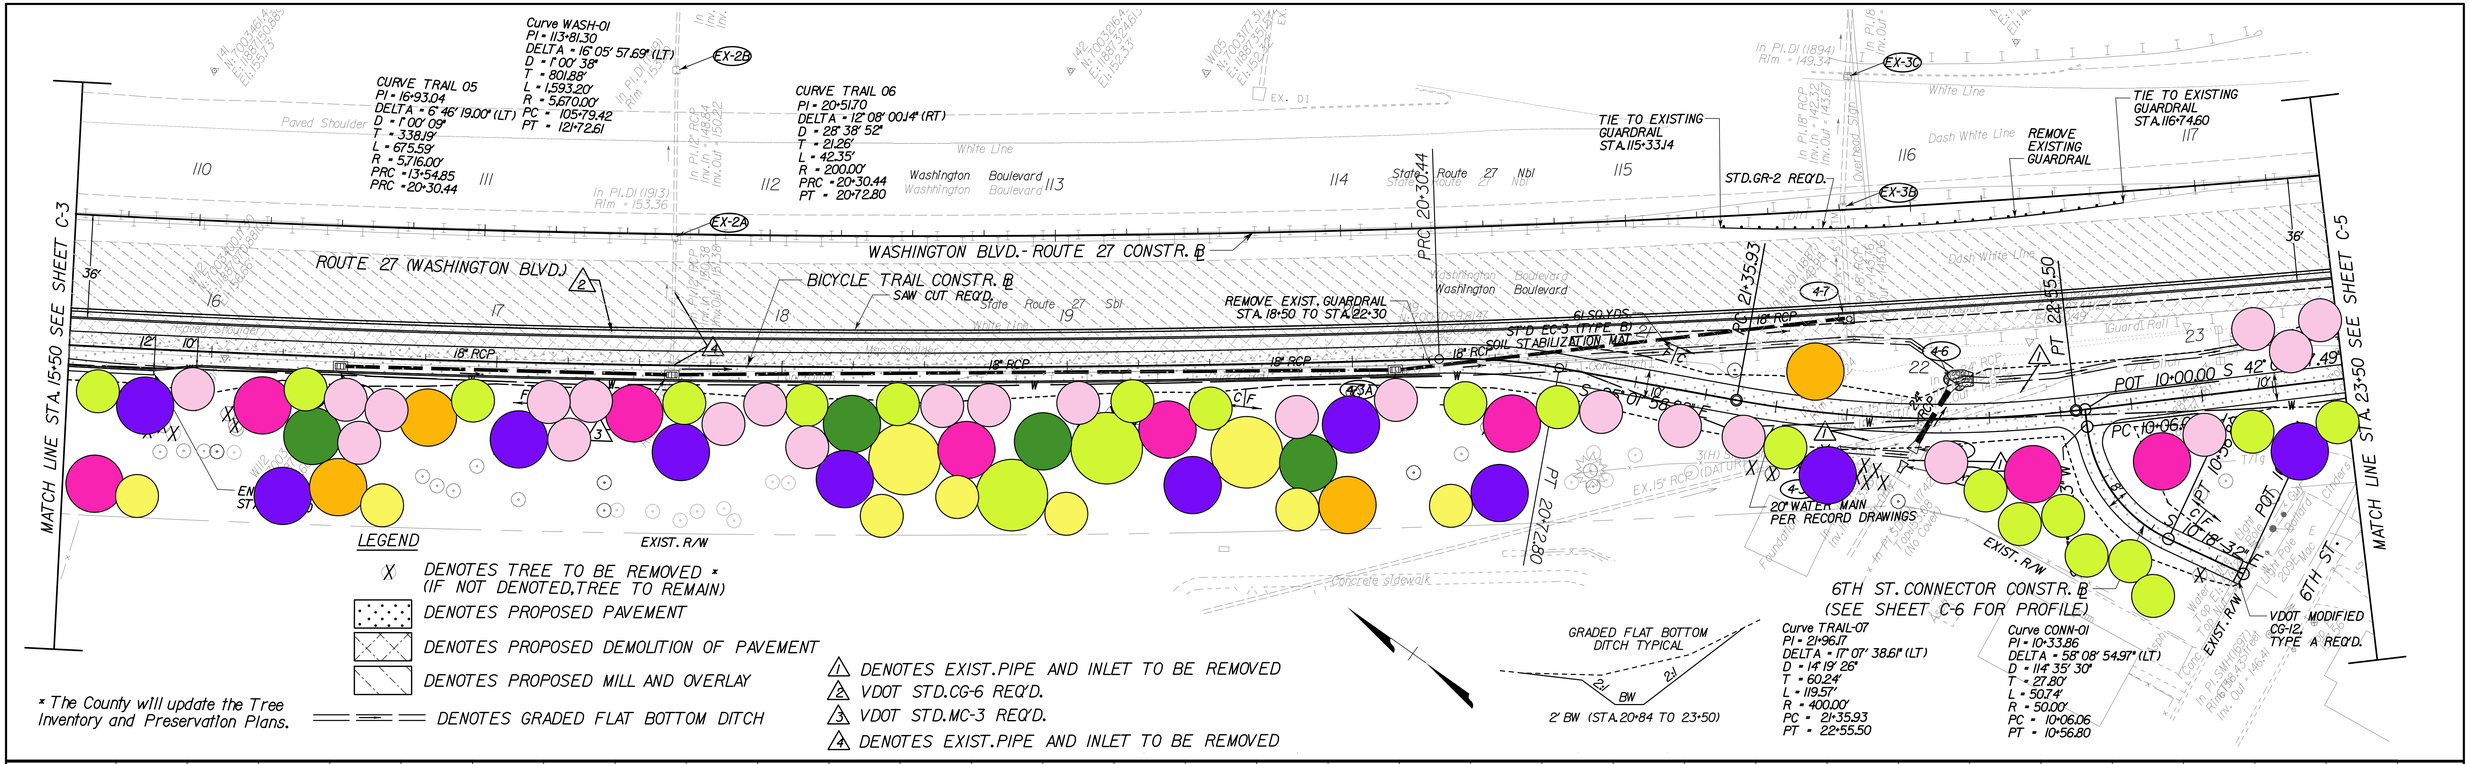

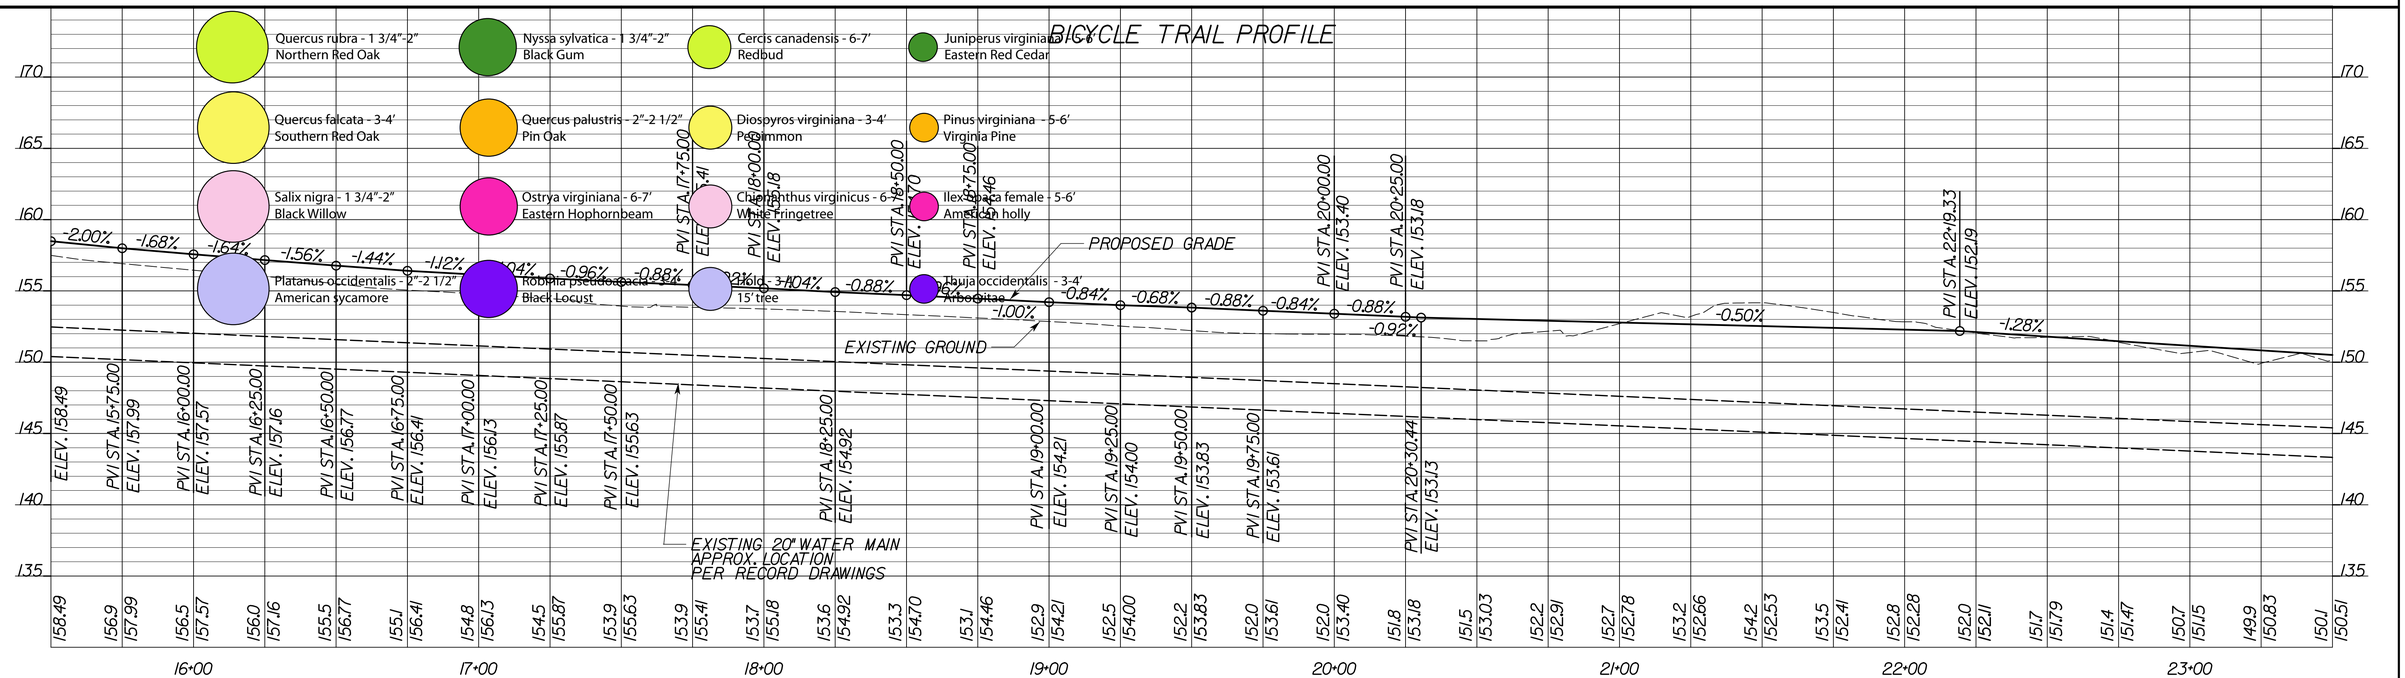

GRAPHIC SCALE
25 0 12.5 25 50 100
(IN FEET)
1 inch = 25 ft.

REV	DATE	DESCRIPTION

Whitman, Requardt & Associates, LLP
3701 Pender Drive, Suite 450, Fairfax, Virginia 22030

COMMONWEALTH OF VIRGINIA
MARK S. VASCO
Lic. No. 021622
PROFESSIONAL ENGINEER

COMMONWEALTH OF VIRGINIA
DAVID SCOTT GERTZ
Lic. No. 018547
PROFESSIONAL ENGINEER

ARLINGTON COUNTY
DEPARTMENT OF ENVIRONMENTAL SERVICES

WASHINGTON BOULEVARD (ROUTE 27) BICYCLE TRAIL - PHASE II
PLAN & PROFILE

SCALE: HORIZ. = 1"=25' VERT. = 1"=5'
DESIGNED:
CHECKED:
SUBMITTED DATE:
APPROVED DATE: CHIEF TRANSPORTATION PLANNING BUREAU
APPROVED DATE: CHIEF TRANSPORTATION ENGINEERING BUREAU
APPROVED DATE: CHIEF WATER, SEWER & STREETS BUREAU
APPROVED DATE: CHIEF ENGINEERING BUREAU
APPROVED DATE: DIRECTOR OF ENVIRONMENTAL SERVICES
APPROVED DATE: CHIEF, COMMUNITY IMPROVEMENT DIVISION, CPHD
SHEET C-4
CONTRACT No. NO. ____ OF ____