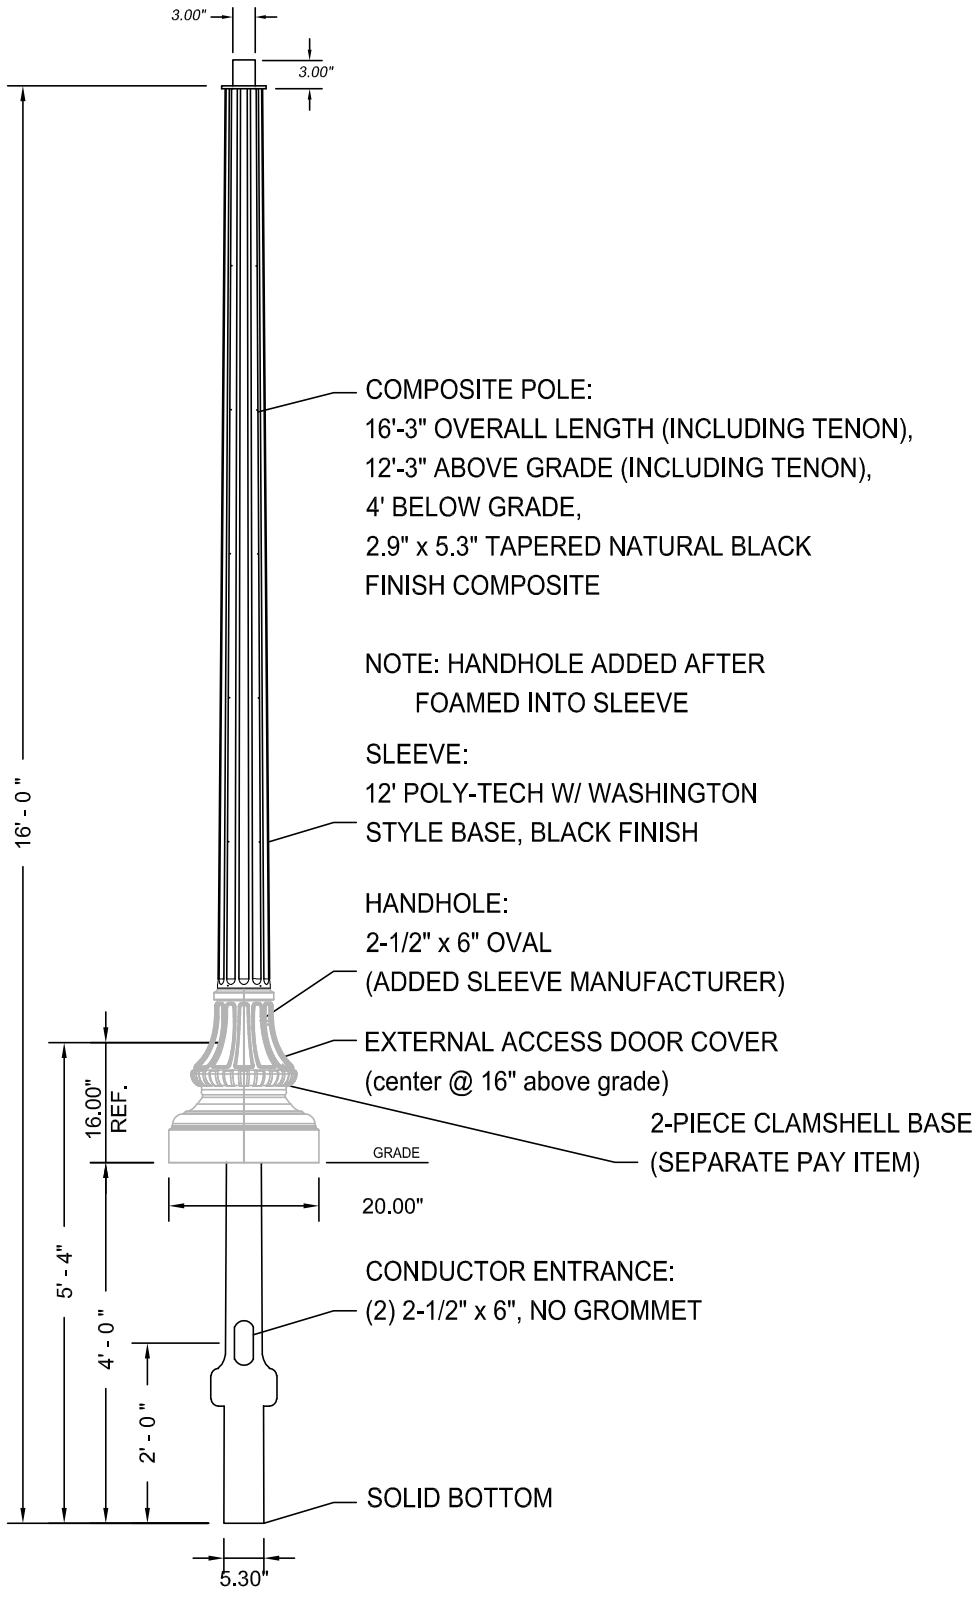

DECORATIVE POST-TOP COMPOSITE STREET LIGHT POLE (DIRECT BURIED)

REVISION & DATE	

ARLINGTON VIRGINIA

ARLINGTON COUNTY, VIRGINIA
DEPARTMENT OF ENVIRONMENTAL SERVICES

DRAWING NO.
14080-01