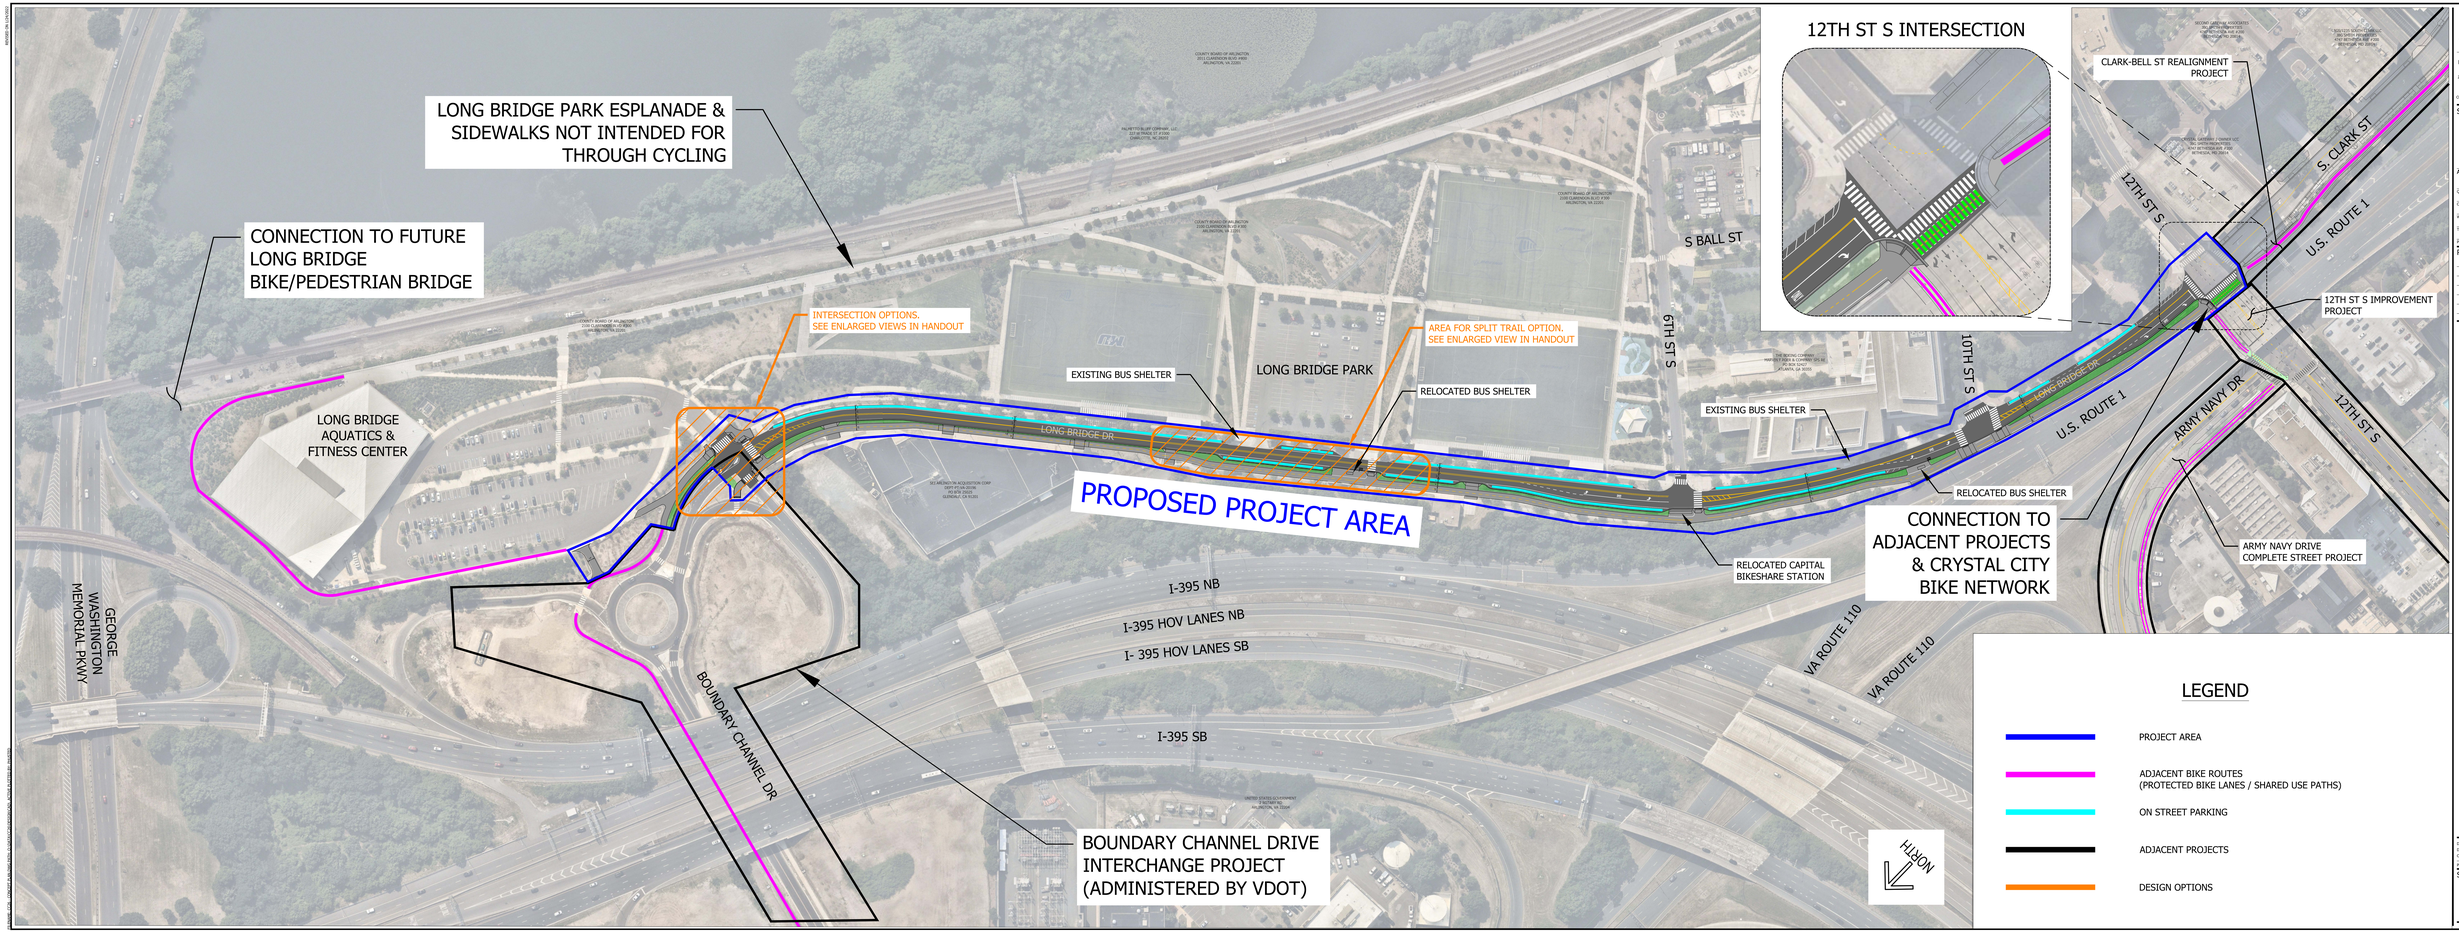

ARLINGTON VIRGINIA
DEPARTMENT OF ENVIRONMENTAL SERVICES
FACILITIES & ENGINEERING DIVISION
ENGINEERING BUREAU
2100 CLARENDON BLVD, SUITE 511
ARLINGTON, VA 22201
PHONE: 703.228.3670
WWW.ARLINGTONVA.US
COPYRIGHT © 2024 ARLINGTON COUNTY VIRGINIA - ALL RIGHTS RESERVED

SEAL

APPROVALS DATE
QUALITY CONTROL ENGINEER:
CONSTRUCTION MANAGEMENT SUPERVISOR:
WATER, SEWER, STREETS BUREAU CHIEF:
TRANSPORTATION DIRECTOR:
PROJECT MANAGER:

REVISIONS DATE

LONG BRIDGE DRIVE MULTIMODAL CONNECTION
LONG BRIDGE DRIVE, ARLINGTON, VA

CONCEPT PLAN

DESIGNED: PNH
DRAWN: PNH
CHECKED: TNL
PLOTTED: SEPTEMBER 4 2024
SCALE:
GRAPHIC SCALE