REVISED ON 01/07/2021

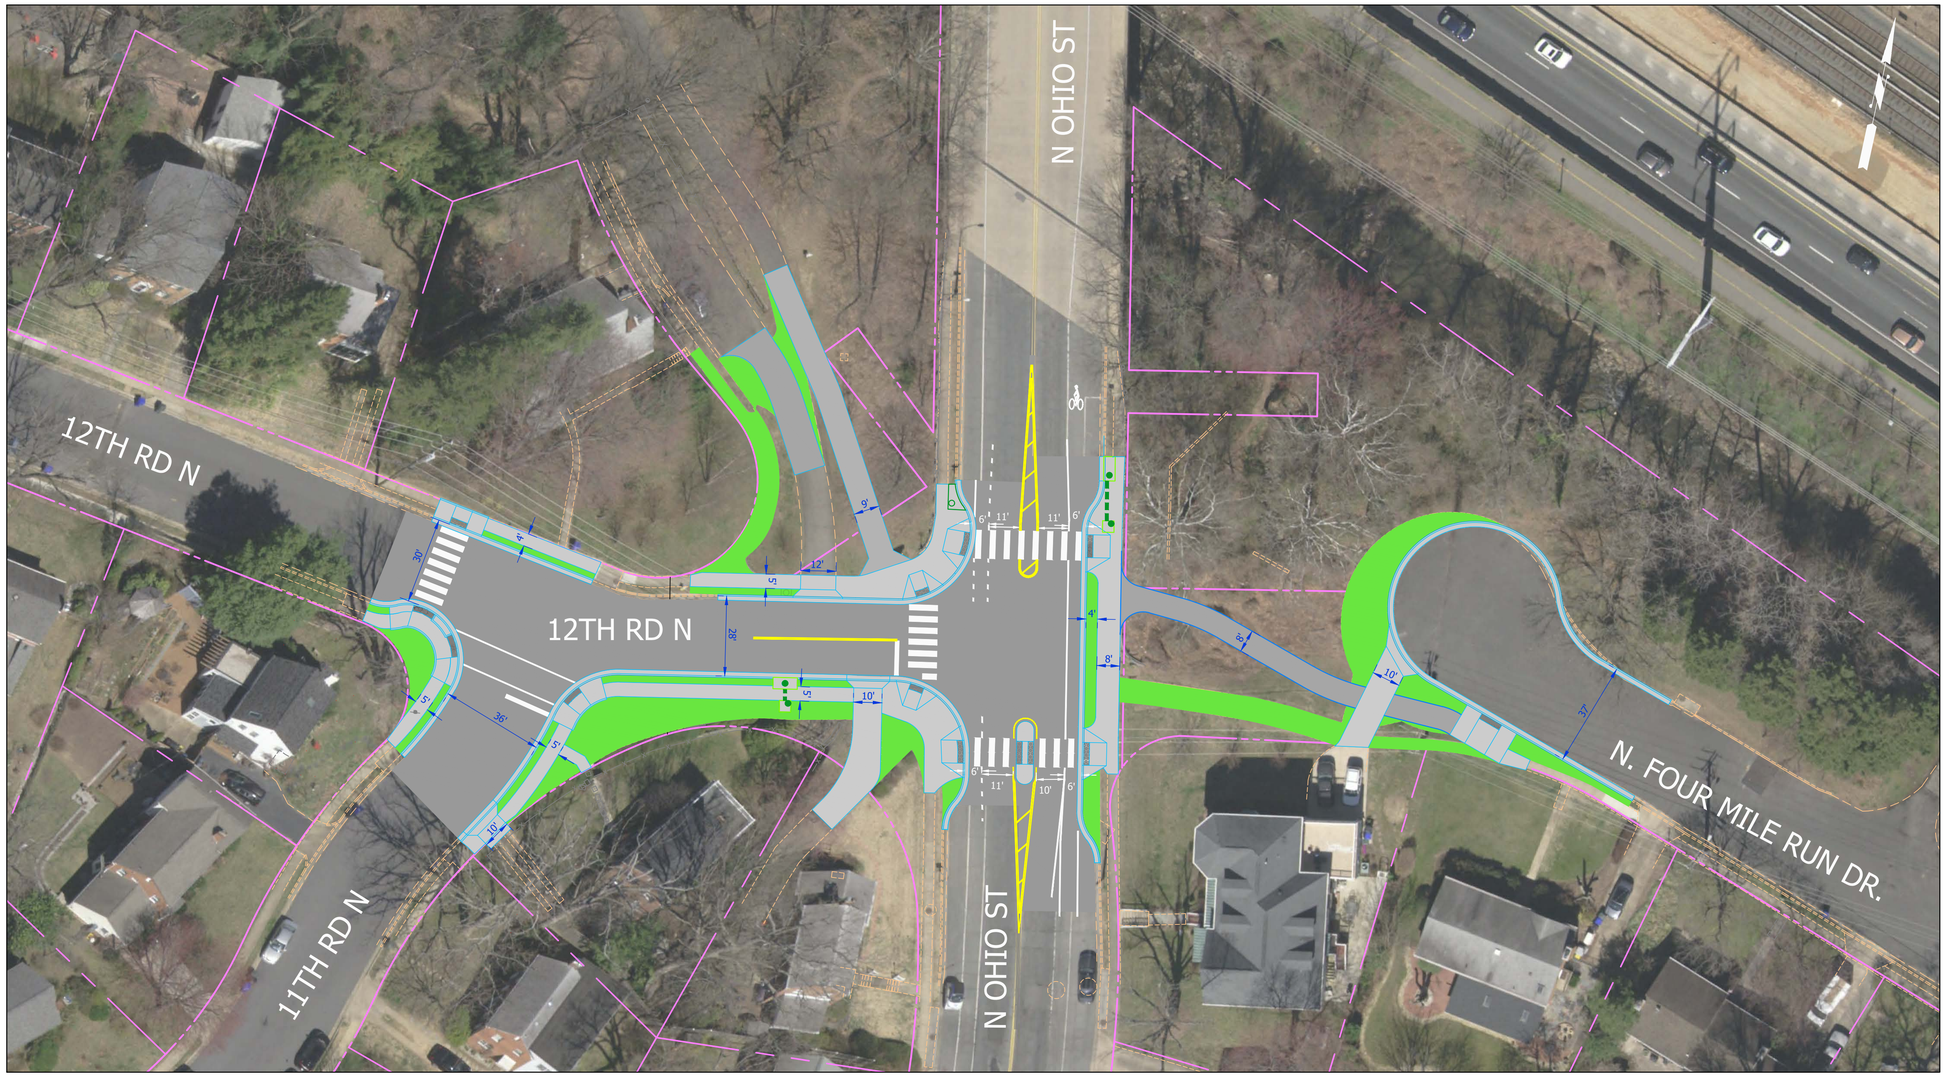

FILENAME: D48S-PROPOSED-PLAN_EXHIBIT-GIS_IMAGE.DWG PATH: Q:\DATA\D48S-12TH_RD\DESIGN\CAD\ACTIVE\1-EXHIBITS-FOR-MEETING-PRESENTATION\2022 PLOTTED BY: VSHEPELEVA

ARLINGTON
VIRGINIA

DEPARTMENT OF
ENVIRONMENTAL SERVICES
FACILITIES & ENGINEERING DIVISION
ENGINEERING BUREAU
2100 CLARENDON BOULEVARD, SUITE 813
ARLINGTON, VA 22201
PHONE: 703.228.3629
FAX: 703.228.3606

COPYRIGHT © 2021 ARLINGTON COUNTY
VIRGINIA - ALL RIGHTS RESERVED

SEAL

30% SUBMISSION

APPROVALS	DATE
QUALITY CONTROL ENGINEER	
WATER, SEWER, STREETS BUREAU CHIEF	
TRANSPORTATION DIRECTOR	
PROJECT MANAGER	

REVISIONS	DATE

N OHIO ST AND 12TH RD N INTERSECTION

D48S

PLAN EXHIBIT

DESIGNED: V SHEPELEVA
DRAWN: V SHEPELEVA
CHECKED: J LIN

PLOTTED: FEBRUARY 17 2022

SCALE:

GRAPHIC SCALE
25 0 25
SCALE: 1" = 25'